




Querprofil 1

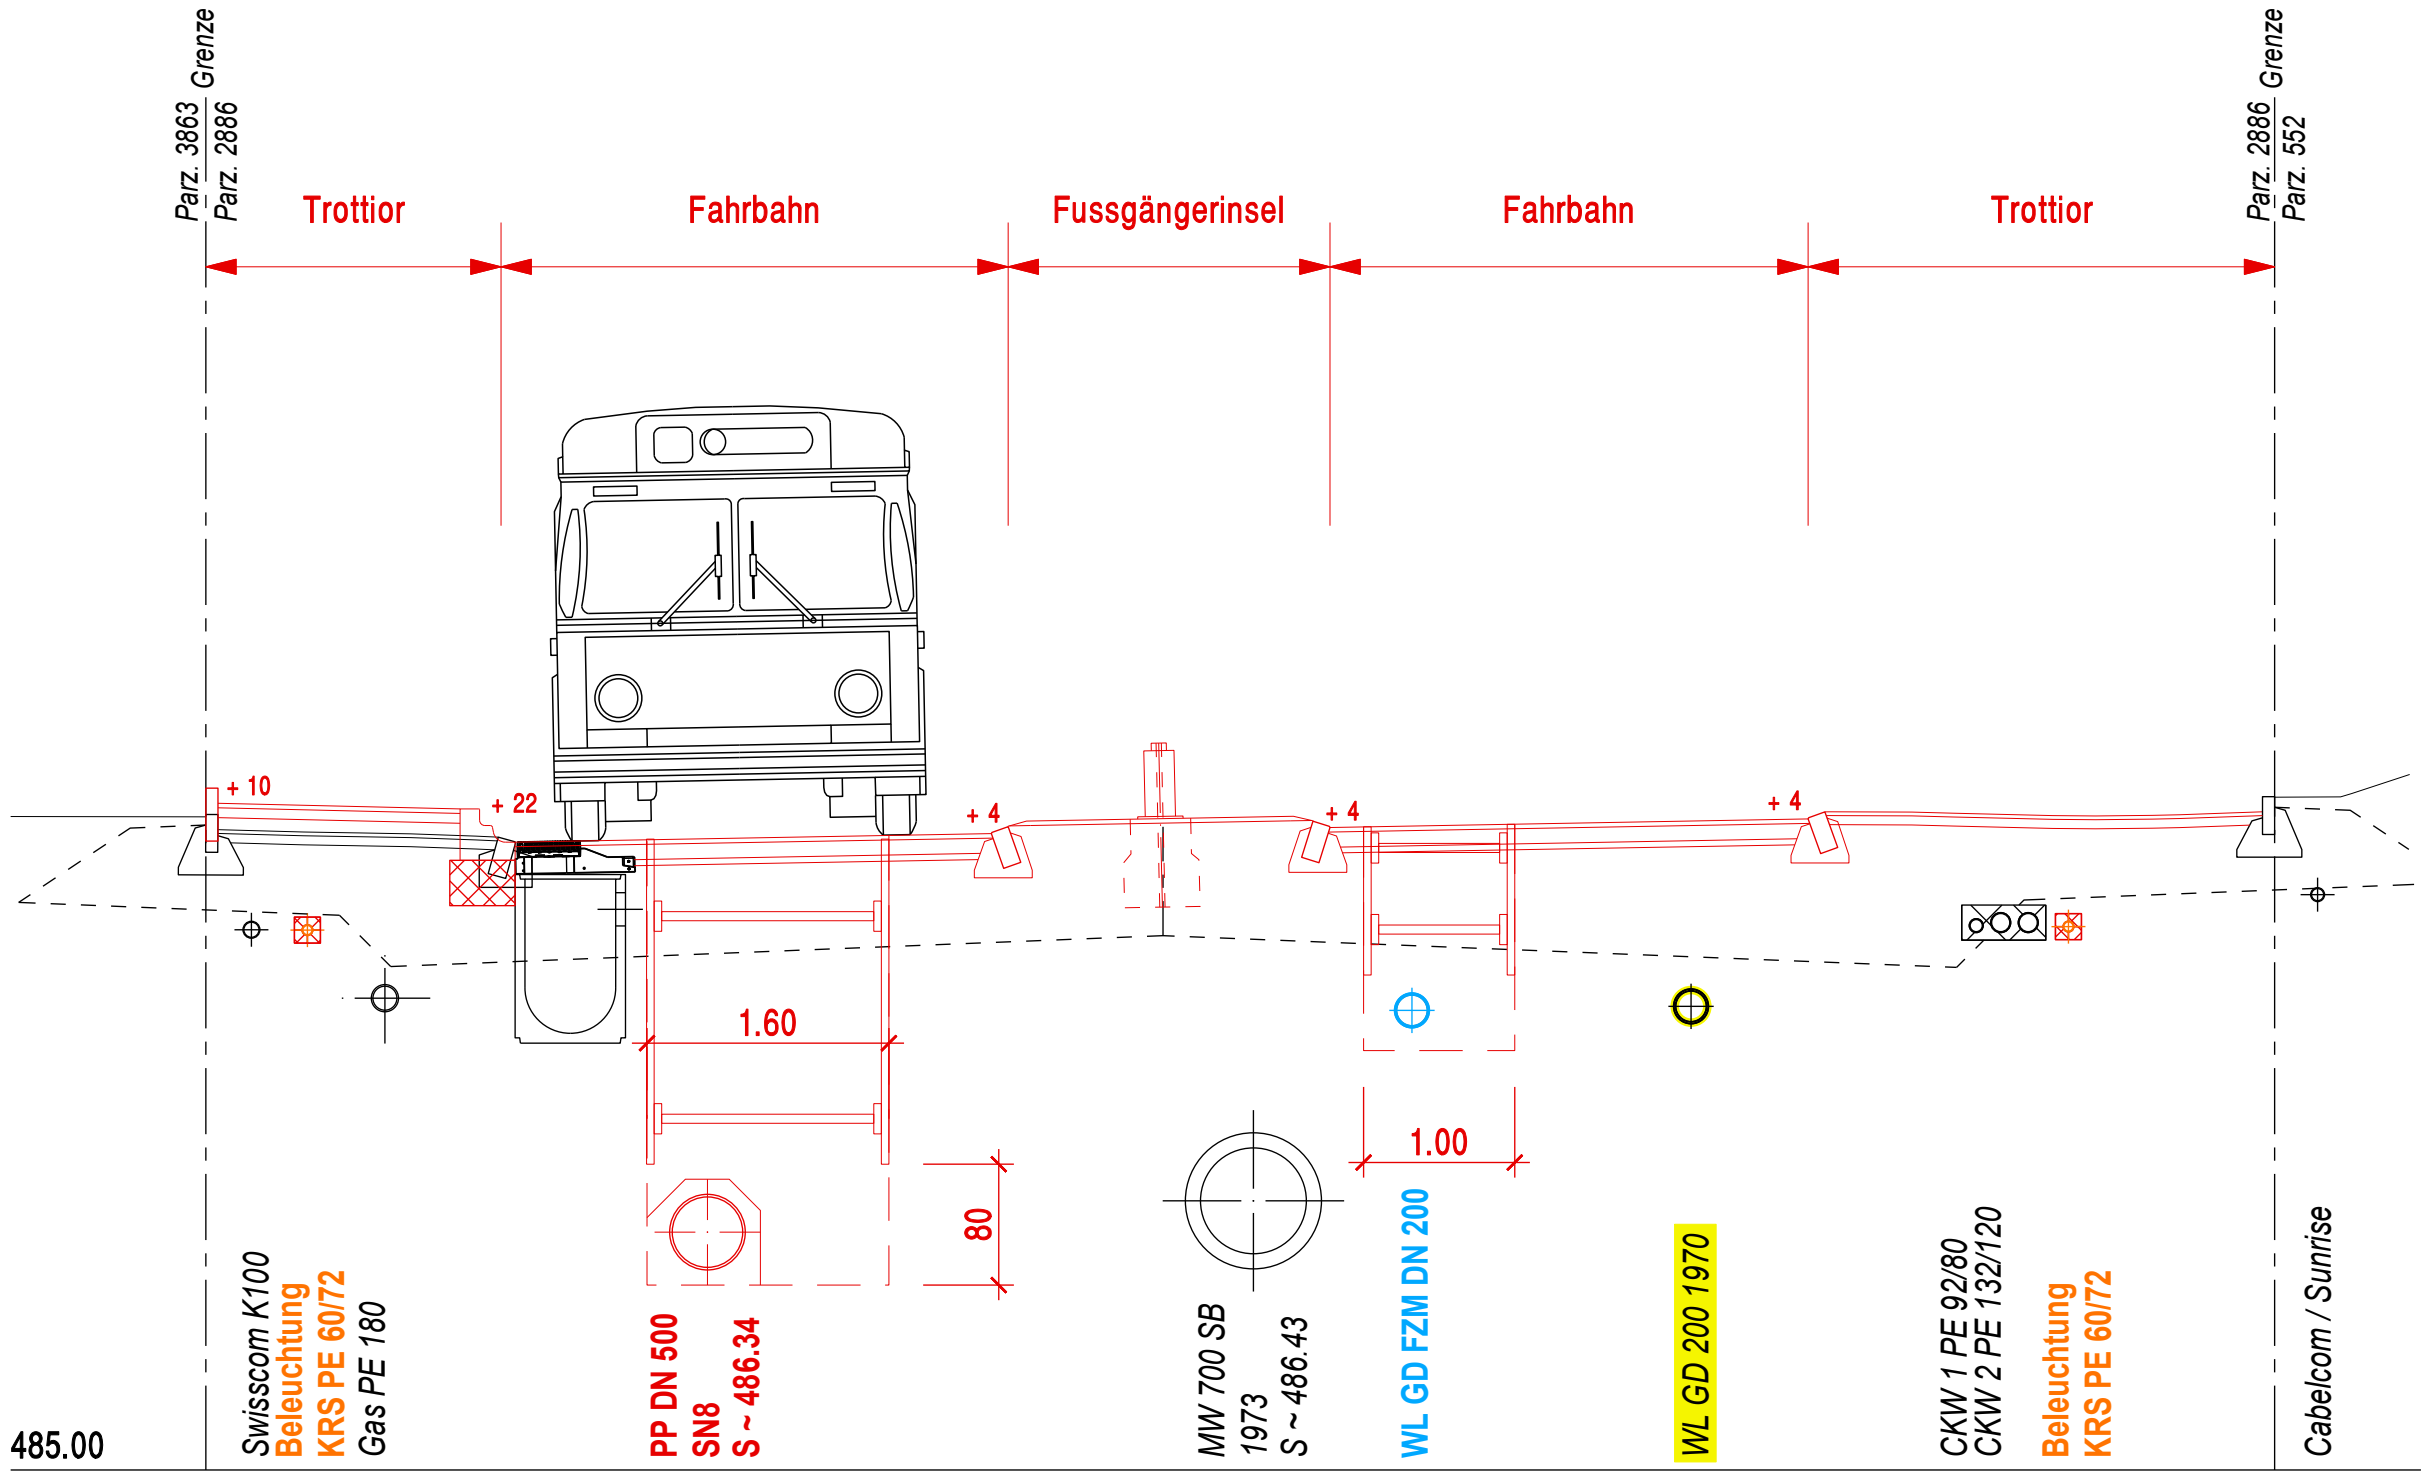


Querprofil 3

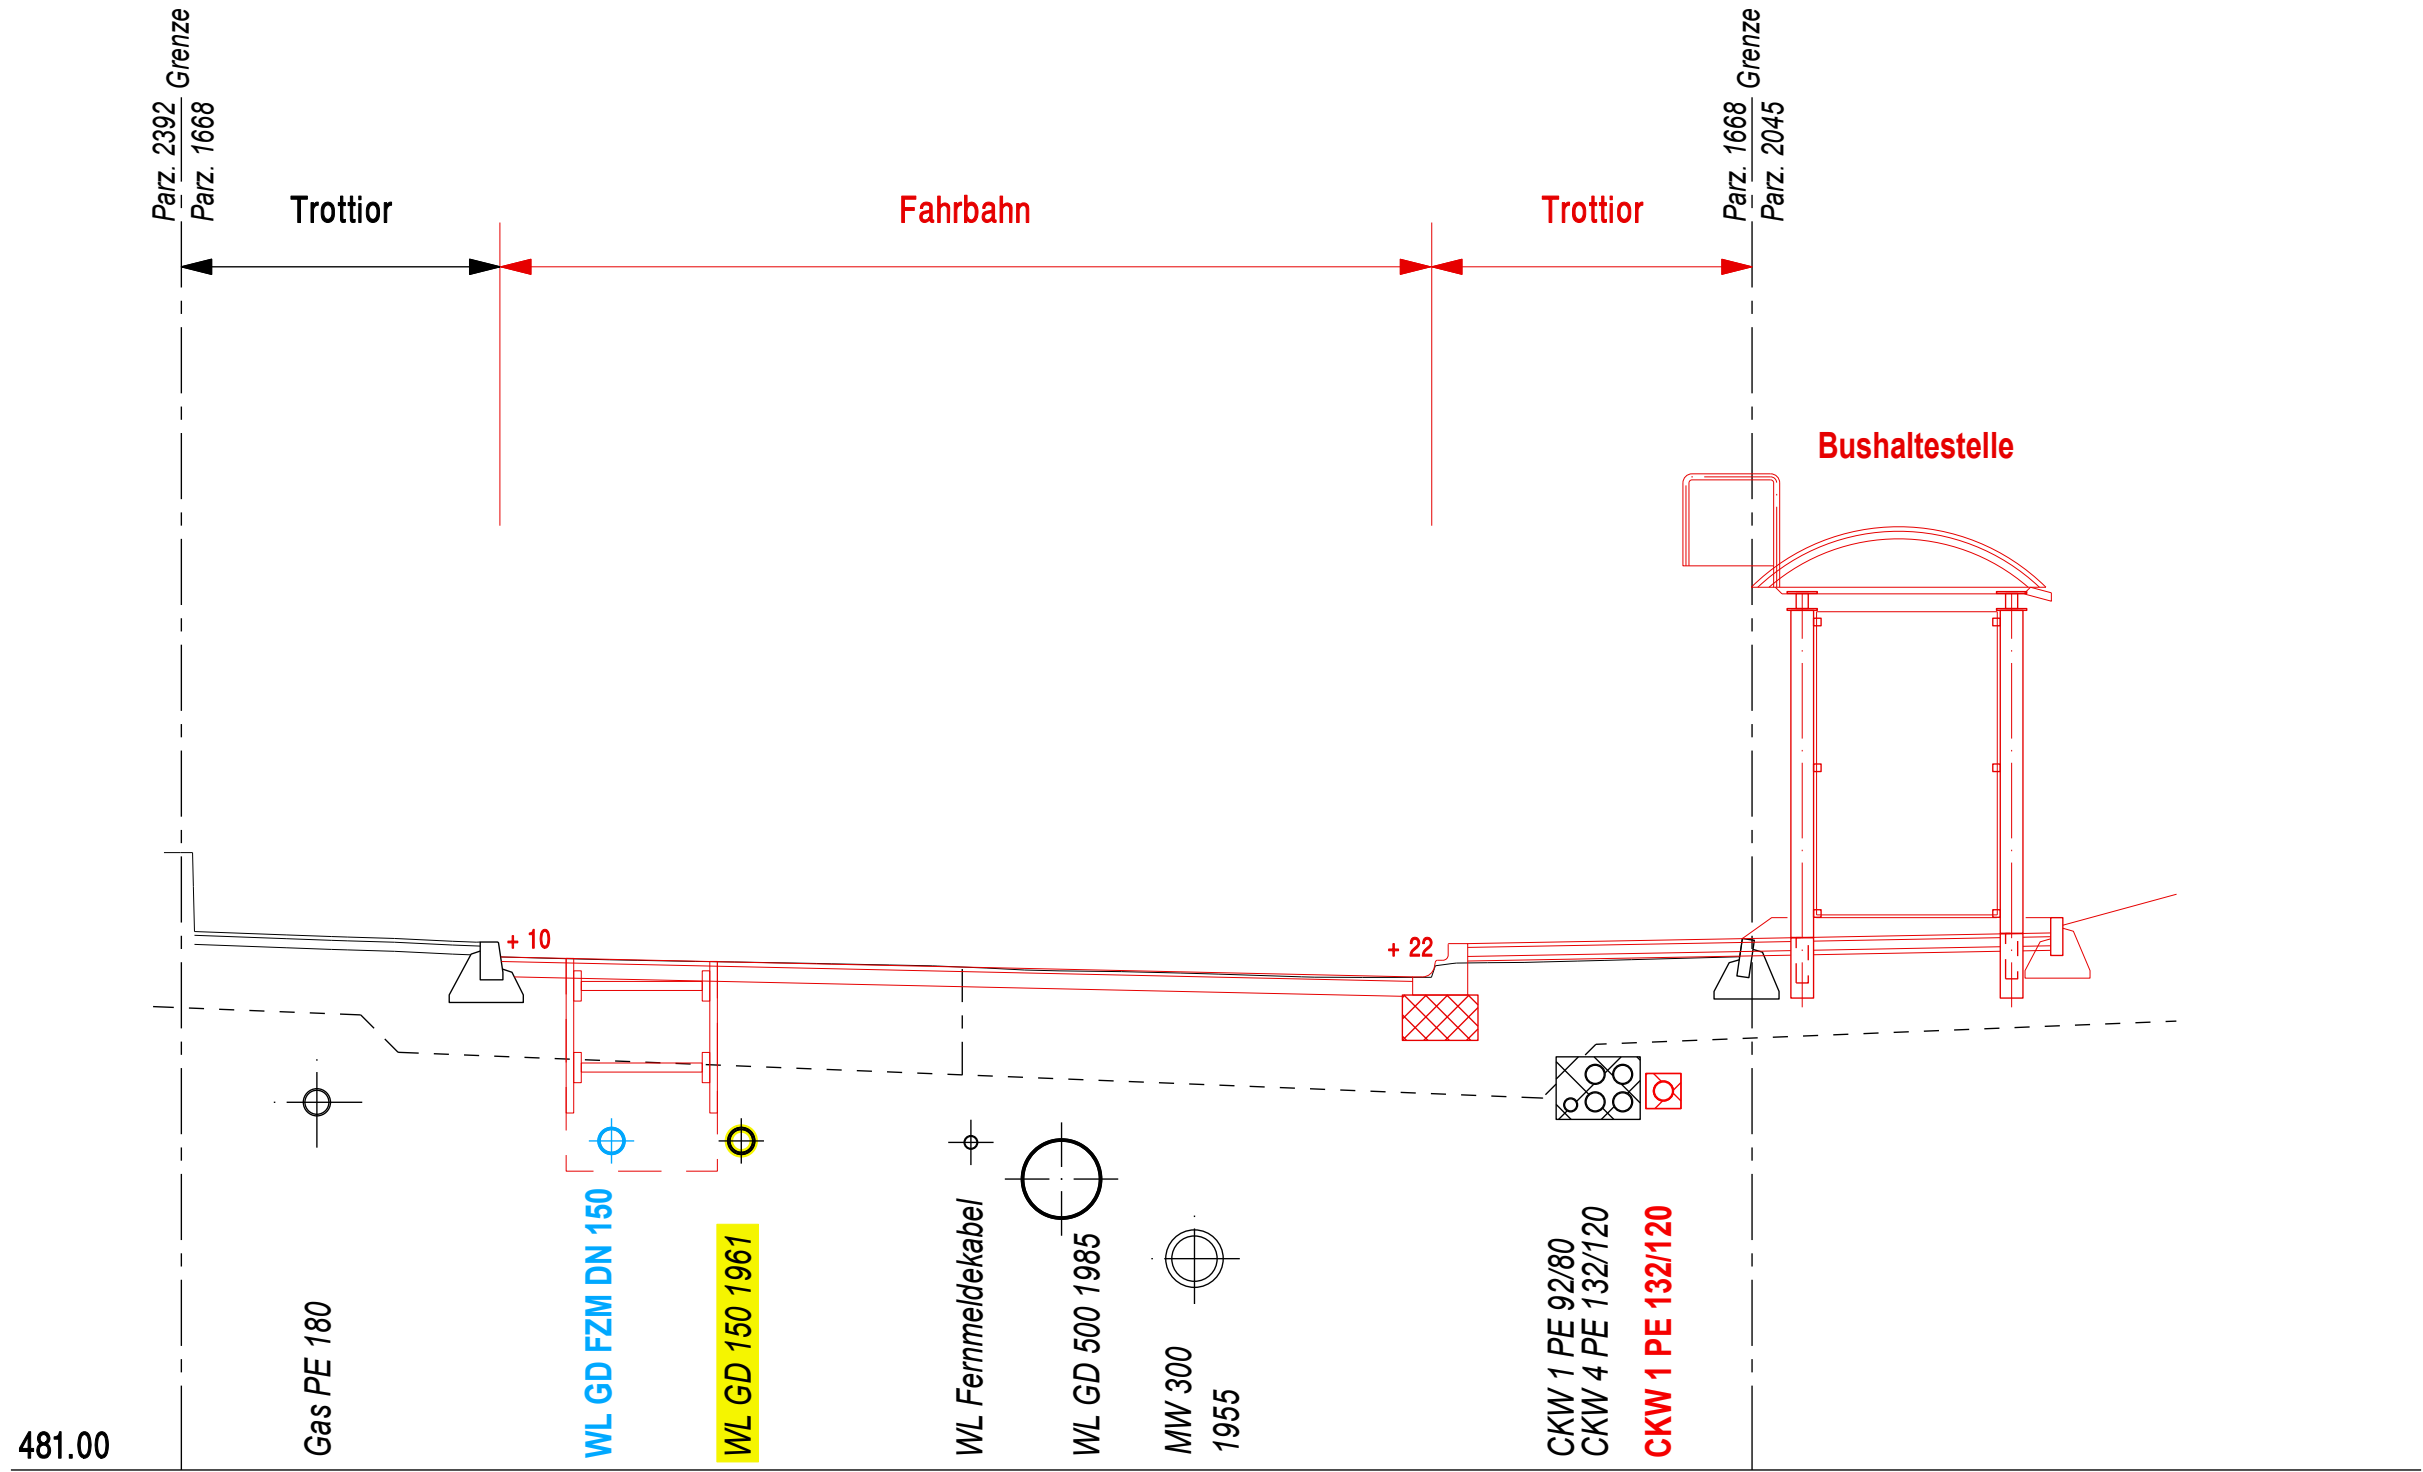

Querprofil 2

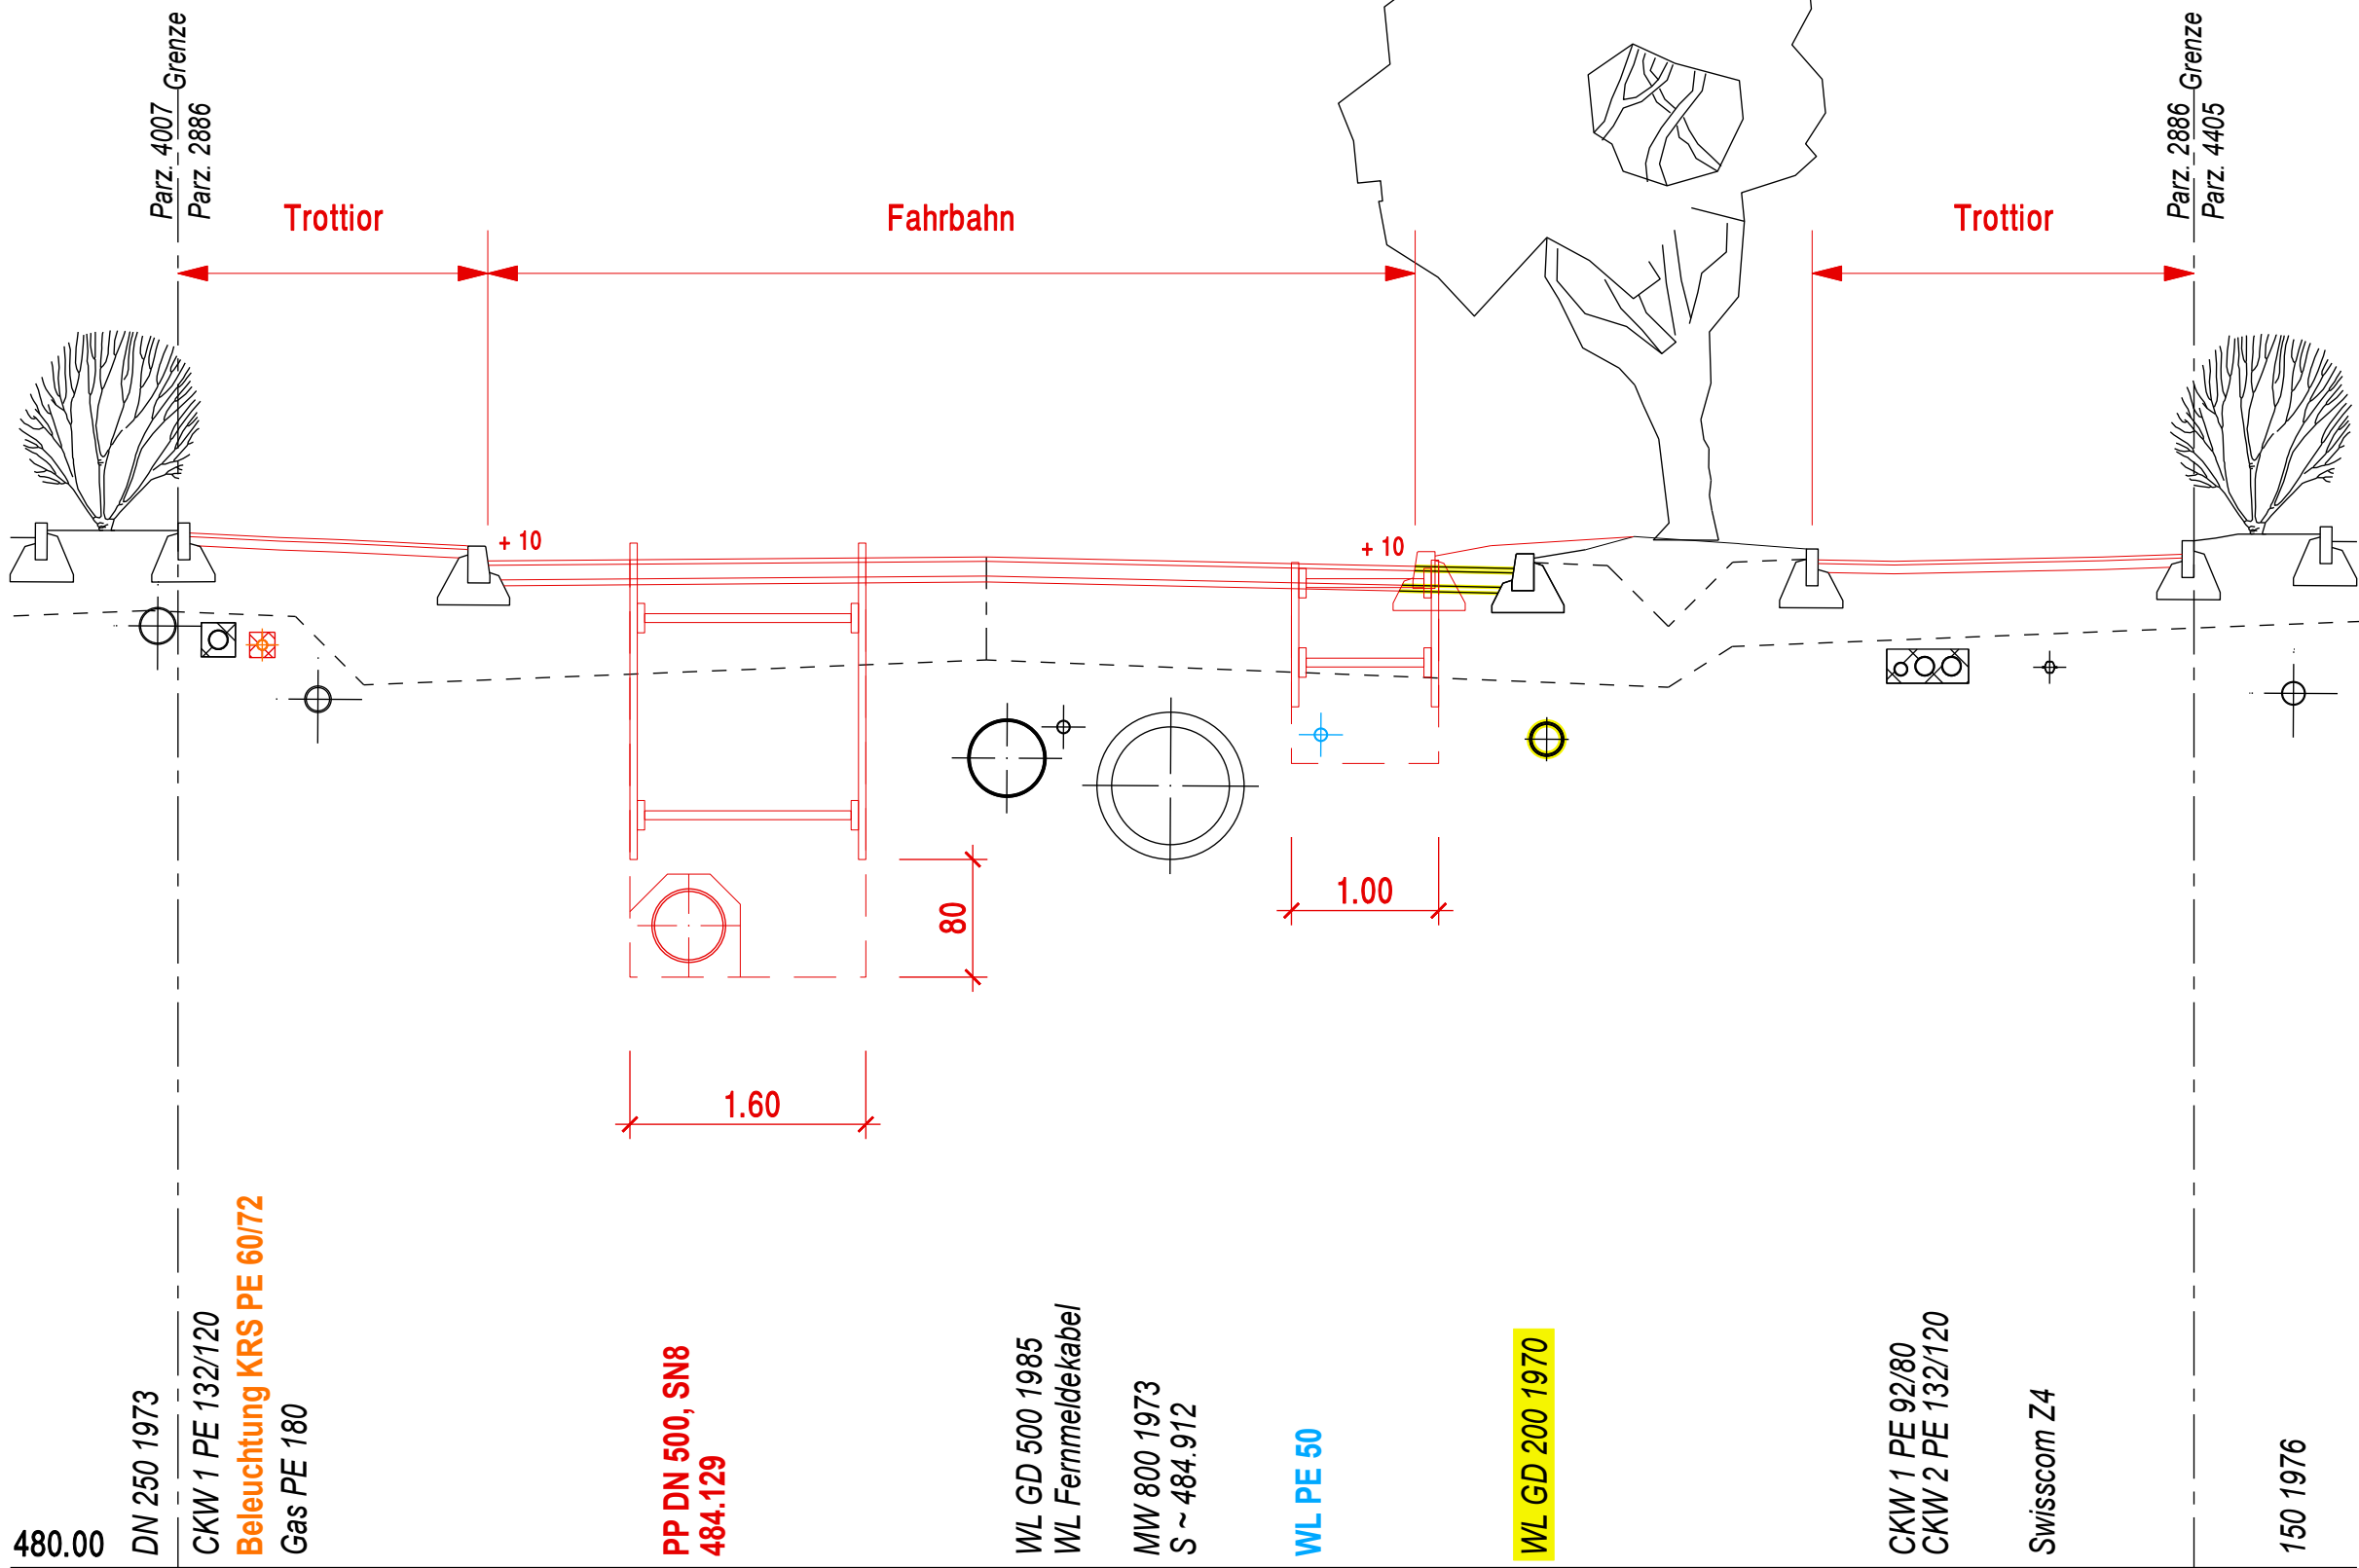

Querprofil 4

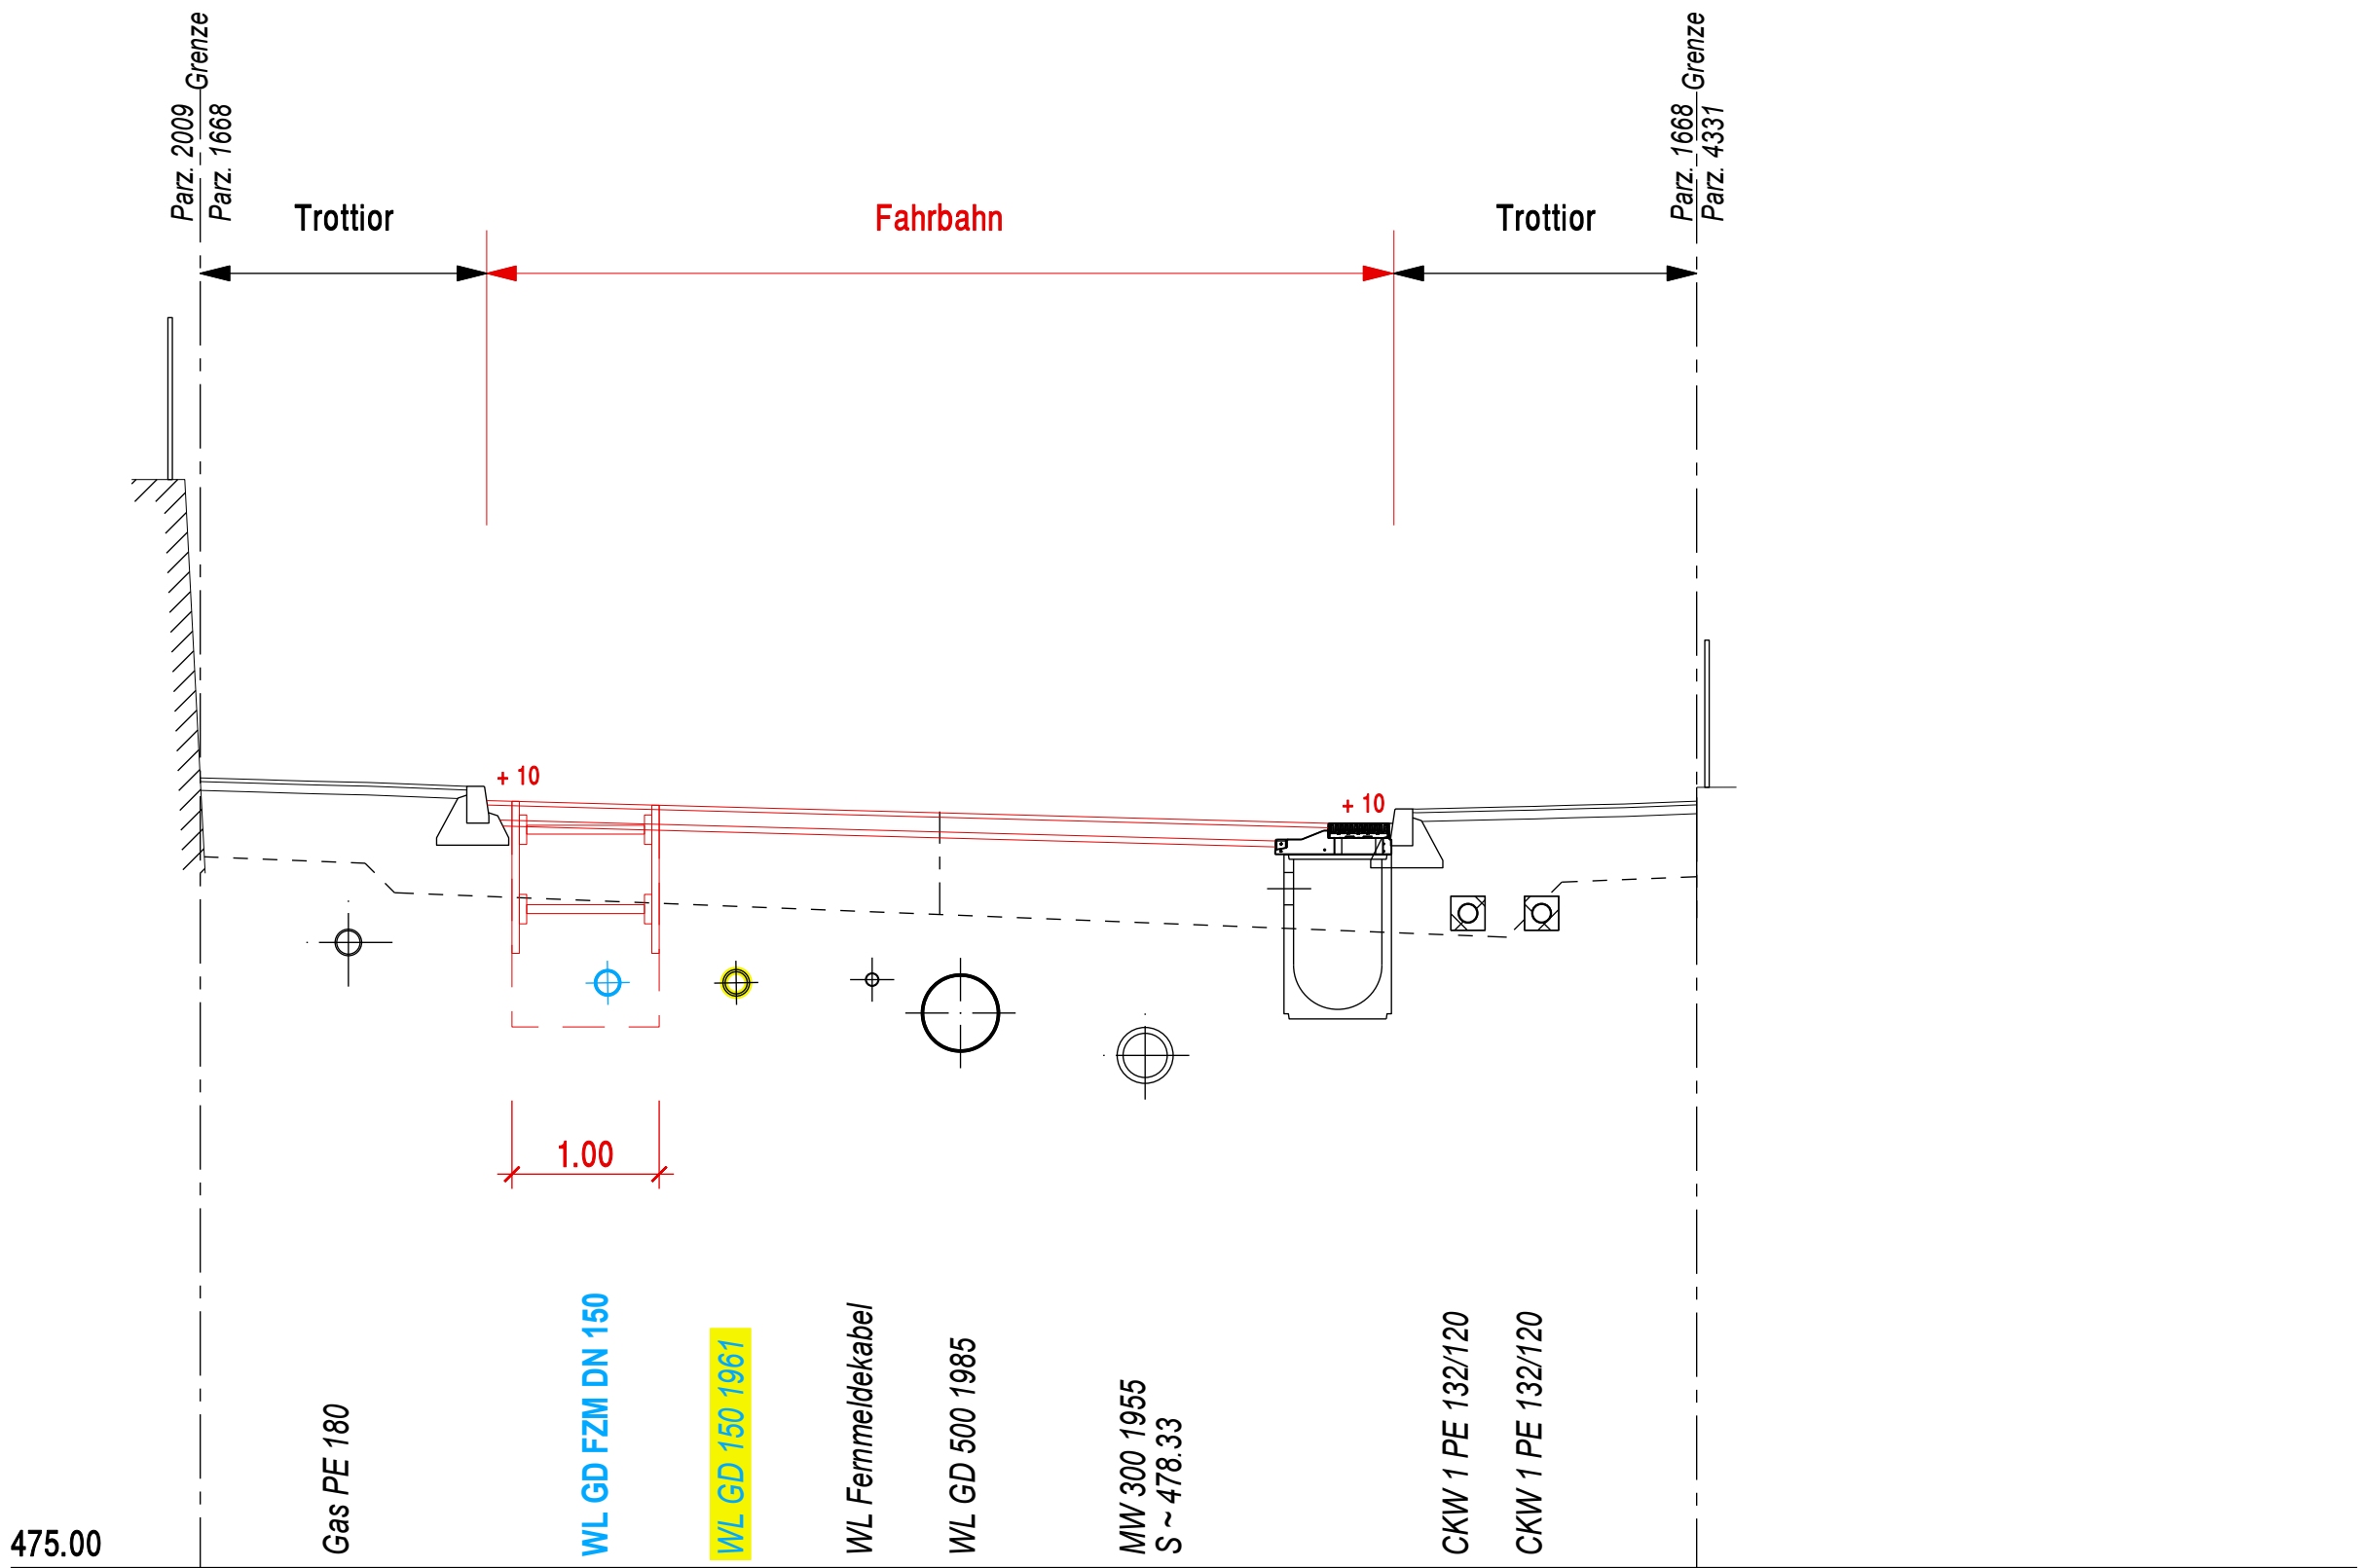

Legende

- Bestehend
- Abbruch
- Projekt



DATUM	GEZ.	KONTR.	VIS.	ÄNDERUNGEN	INDEX
-	-	-	-	-	D
-	-	-	-	-	B
-	-	-	-	-	C

Sanierung Haldenstrasse, Emmen

Obere Wiese bis BZE Alp

Querprofile 1 - 4

Bauprojekt

DATUM	GEZ.	KONTR.	VIS.	FORMAT	MASSSTAB	PROJEKT NR. - PLAN NR. - INDEX
26.05.2026	BEG	WES	-	1050 x 594	1:50	CHU1053-3208

HOLINGER AG
Gerliswilstrasse 13A, CH-6020 Emmenbrücke
Telefon +41 41 368 99 20
luzern@holinger.com, www.holinger.com

HOLINGER
the art of engineering